Appendix D


Preferred Corridor Improvement Concepts


Arden Way-Auburn Boulevard Mobility Plan

City of SACRAMENTO

ARDEN-AUBURN MOBILITY PLAN

WEST ARDEN WAY CORRIDOR

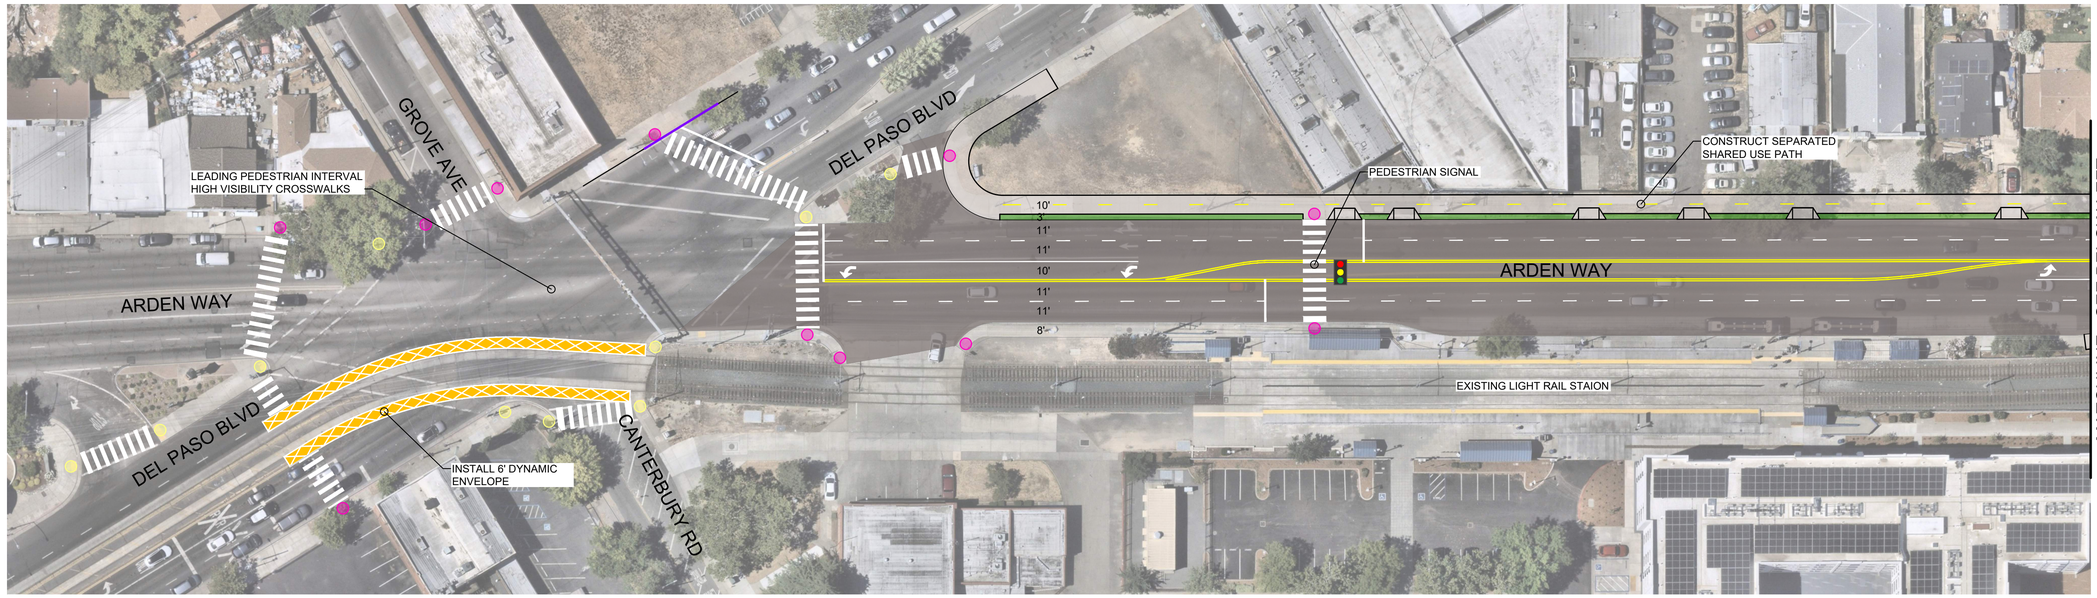


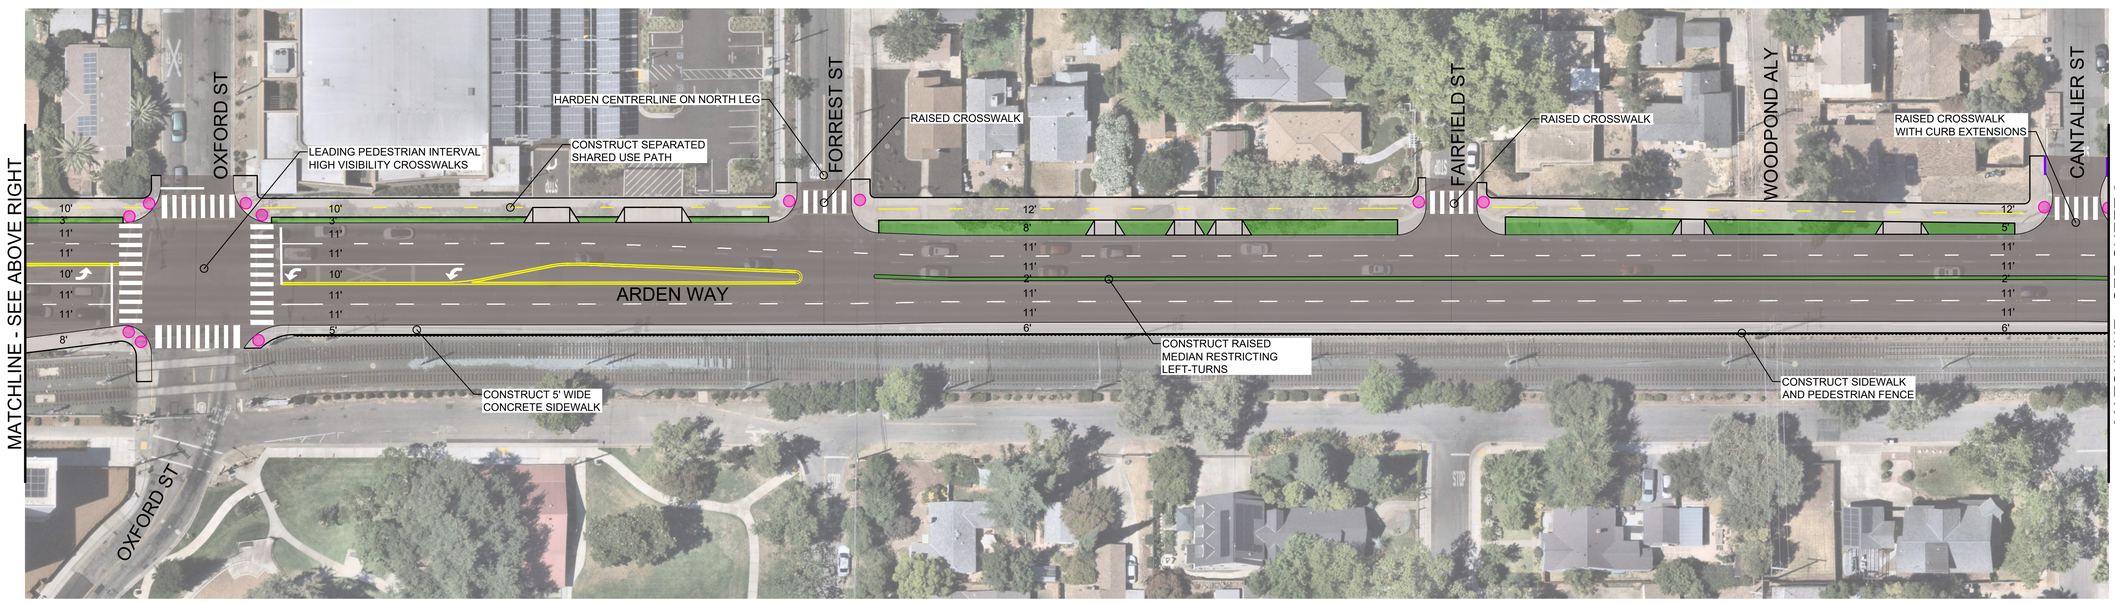

LEGEND

- PROPOSED CURB RAMP
- KEEP EXISTING CURB RAMP
- ROUNDABOUT
- PAVEMENT
- LANDSCAPED MEDIAN OR BUFFER
- SIDEWALK
- BUS-80 INTERCHANGE PLANNING AREA
- FUTURE PLANNING PHASES
- FENCE
- REMOVE PARKING
- PEDESTRIAN PATH OF TRAVEL

KEY MAP

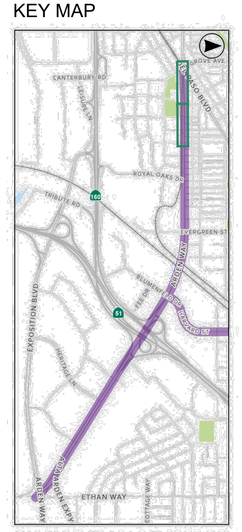

NORTH


GRAPHIC SCALE IN FEET
0 20 40 80

City of SACRAMENTO

Arden Way-Auburn Boulevard Mobility Plan

ARDEN-AUBURN MOBILITY PLAN

WEST ARDEN WAY CORRIDOR

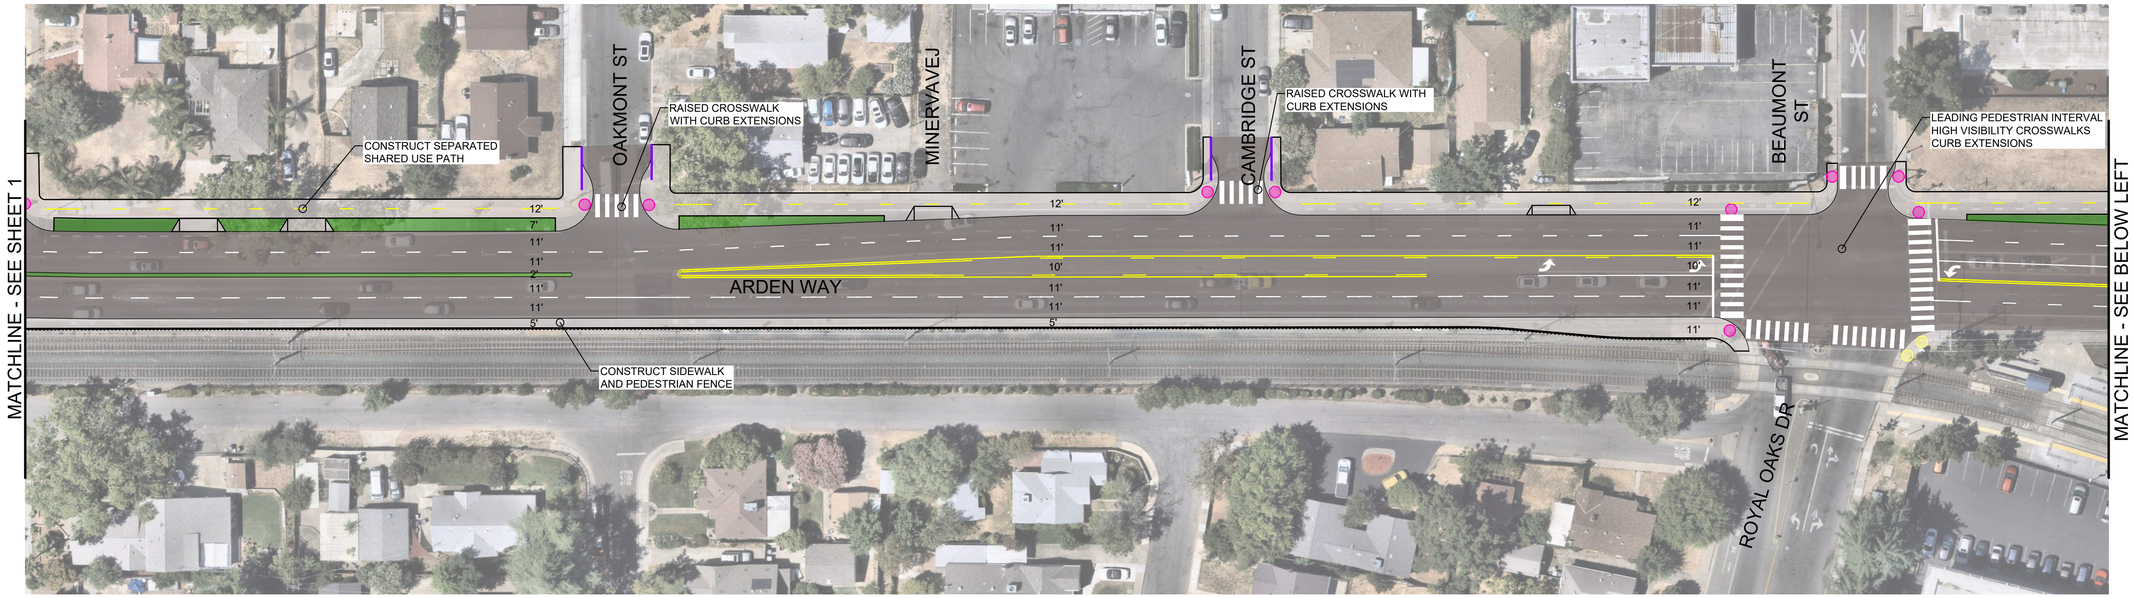

LEGEND

- PROPOSED CURB RAMP
- KEEP EXISTING CURB RAMP
- ROUNDABOUT
- PAVEMENT
- LANDSCAPED MEDIAN OR BUFFER
- SIDEWALK
- BUS-80 INTERCHANGE PLANNING AREA
- FUTURE PLANNING PHASES
- FENCE
- REMOVE PARKING
- PEDESTRIAN PATH OF TRAVEL

KEY MAP



NORTH


GRAPHIC SCALE IN FEET
0 20 40 80

City of SACRAMENTO


Arden Way-Auburn Boulevard Mobility Plan

ARDEN-AUBURN MOBILITY PLAN

WEST ARDEN WAY CORRIDOR

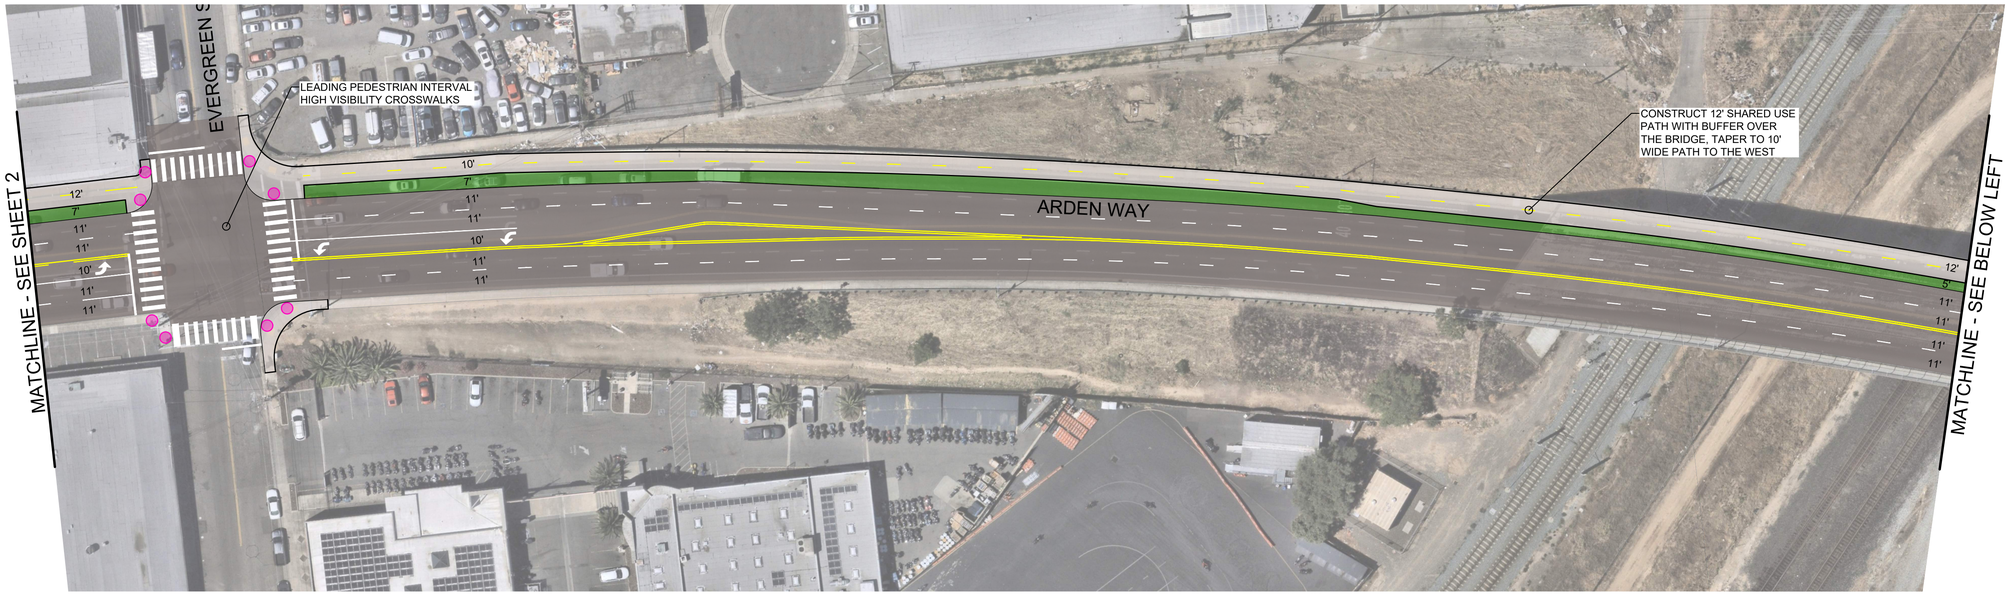

NORTH

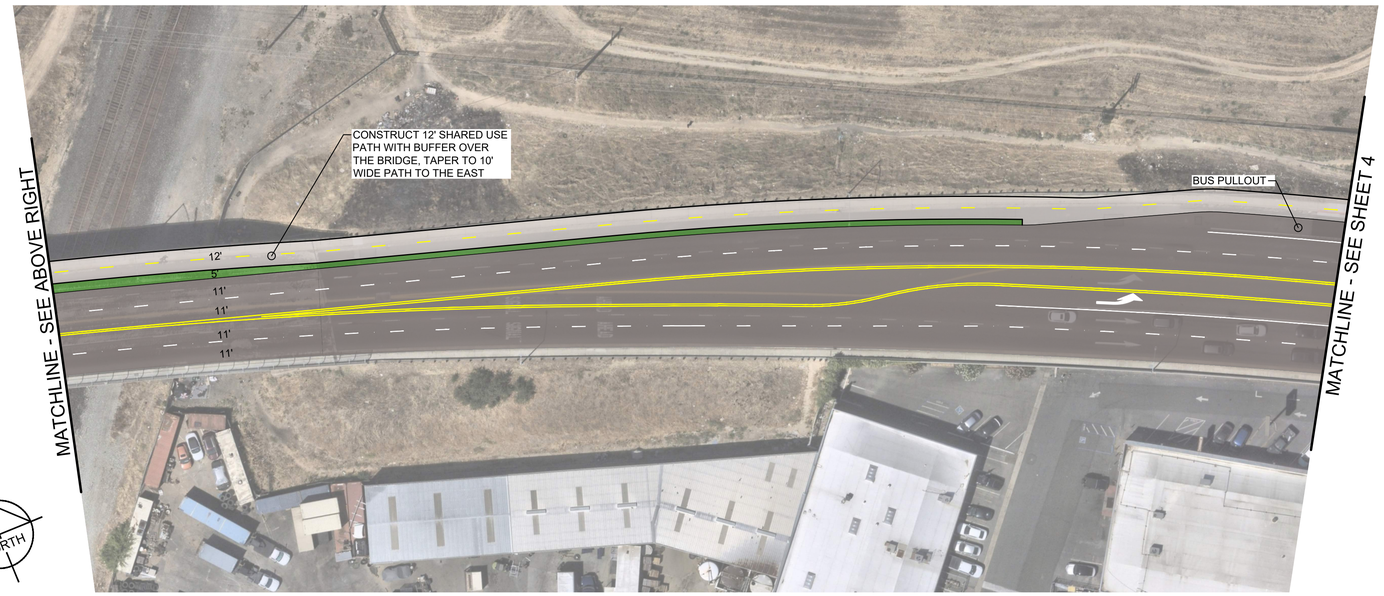

NORTH

LEGEND

- PROPOSED CURB RAMP
- KEEP EXISTING CURB RAMP
- ROUNDABOUT
- PAVEMENT
- LANDSCAPED MEDIAN OR BUFFER
- SIDEWALK
- BUS-80 INTERCHANGE PLANNING AREA
- FUTURE PLANNING PHASES
- FENCE
- REMOVE PARKING
- PEDESTRIAN PATH OF TRAVEL

KEY MAP



GRAPHIC SCALE IN FEET
0 20 40 80


City of SACRAMENTO

Arden Way-Auburn Boulevard Mobility Plan

ARDEN-AUBURN MOBILITY PLAN

EAST ARDEN WAY CORRIDOR




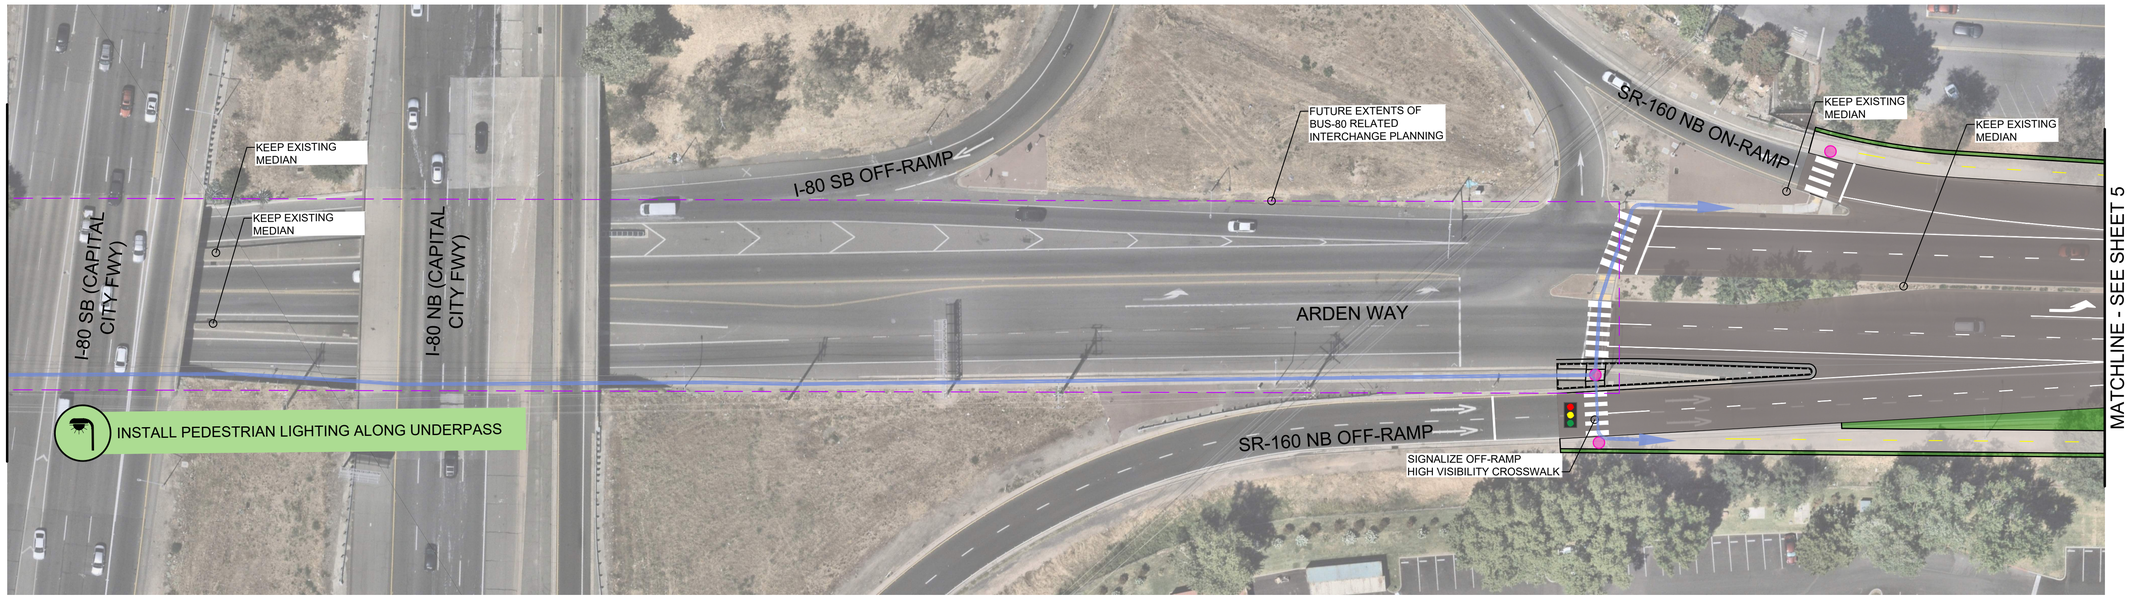

LEGEND

- PROPOSED CURB RAMP
- KEEP EXISTING CURB RAMP
- ROUNDABOUT
- PAVEMENT
- LANDSCAPED MEDIAN OR BUFFER
- SIDEWALK
- BUS-80 INTERCHANGE PLANNING AREA
- FUTURE PLANNING PHASES
- FENCE
- REMOVE PARKING
- PEDESTRIAN PATH OF TRAVEL

KEY MAP

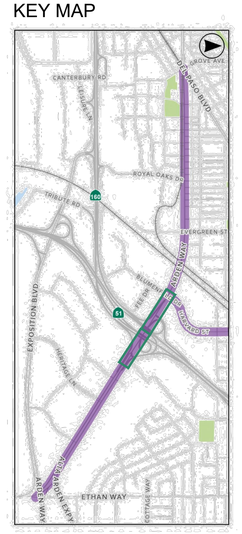

NORTH


GRAPHIC SCALE IN FEET
0 20 40 80


Arden Way-Auburn Boulevard Mobility Plan

City of SACRAMENTO

ARDEN-AUBURN MOBILITY PLAN

EAST ARDEN WAY CORRIDOR

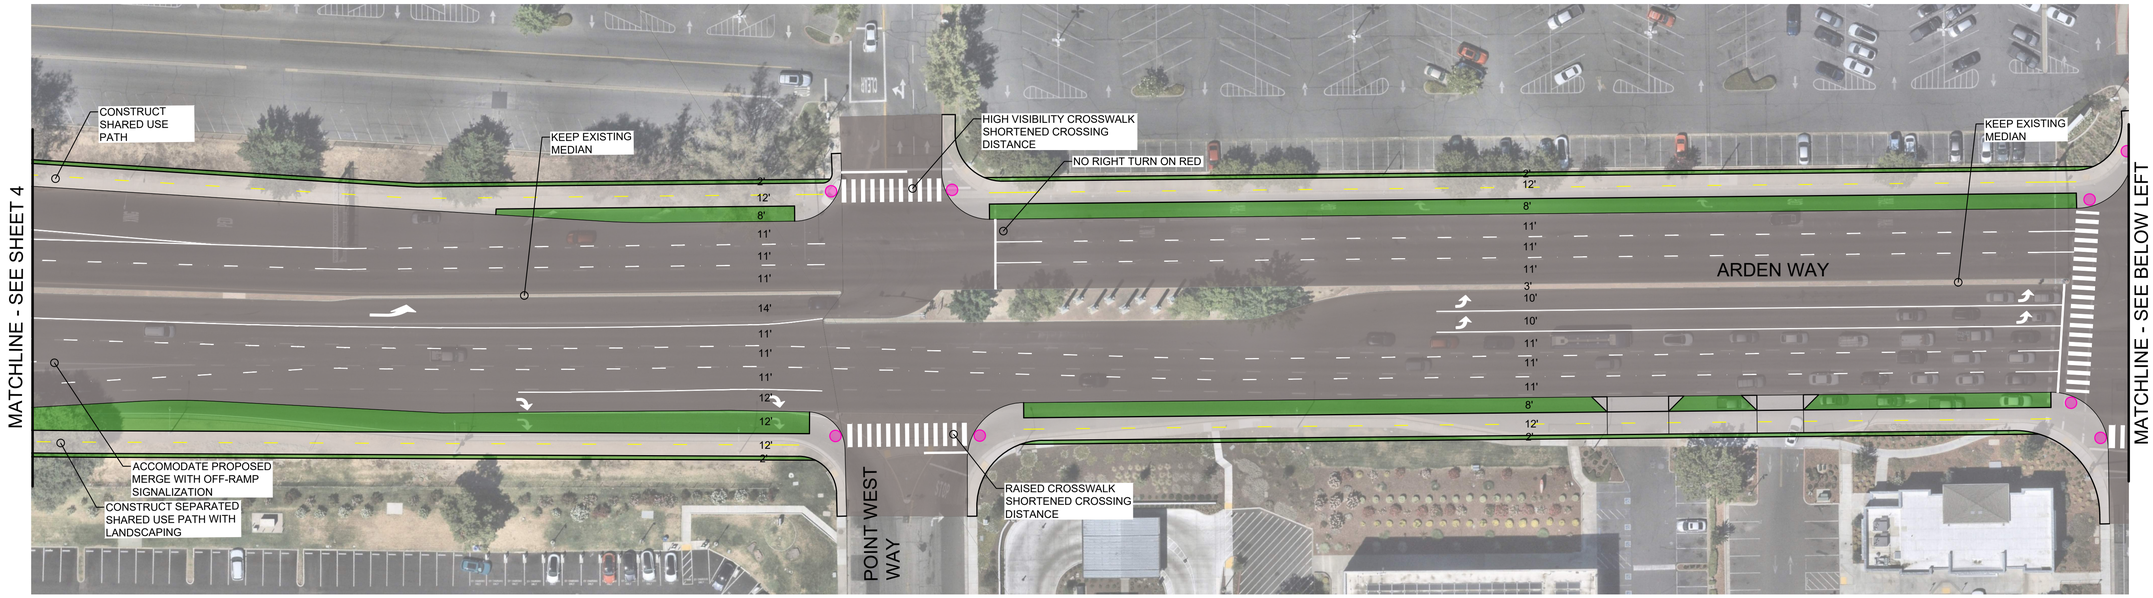


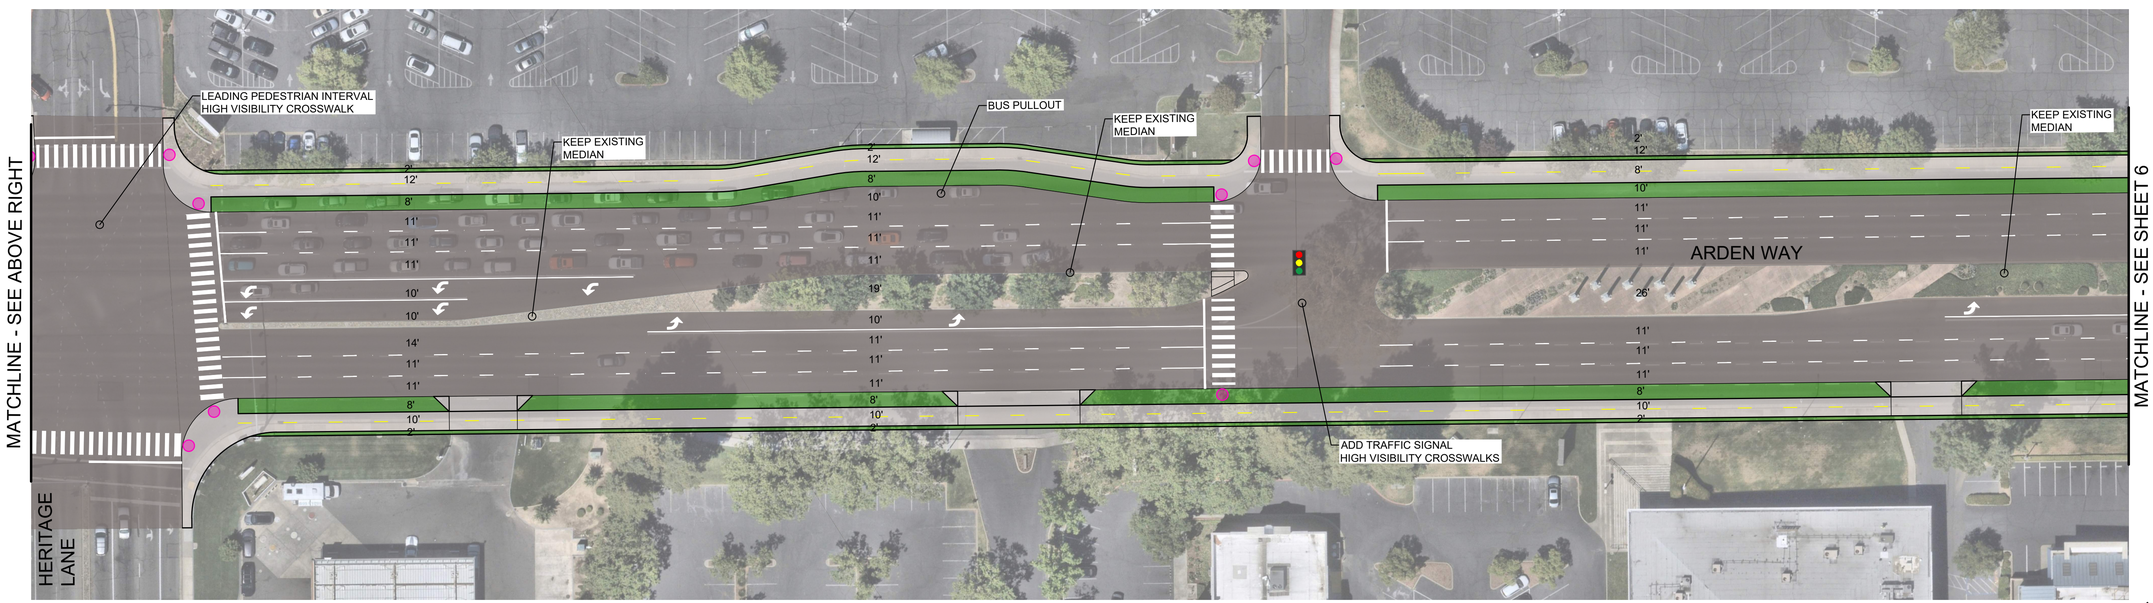

LEGEND

- PROPOSED CURB RAMP
- KEEP EXISTING CURB RAMP
- ROUNDABOUT
- PAVEMENT
- LANDSCAPED MEDIAN OR BUFFER
- SIDEWALK
- BUS-80 INTERCHANGE PLANNING AREA
- FUTURE PLANNING PHASES
- FENCE
- REMOVE PARKING
- PEDESTRIAN PATH OF TRAVEL

KEY MAP

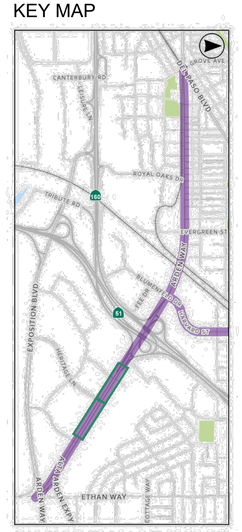

NORTH


GRAPHIC SCALE IN FEET
0 ## ## ##


City of SACRAMENTO

Arden Way-Auburn Boulevard Mobility Plan

ARDEN-AUBURN MOBILITY PLAN

EAST ARDEN WAY CORRIDOR

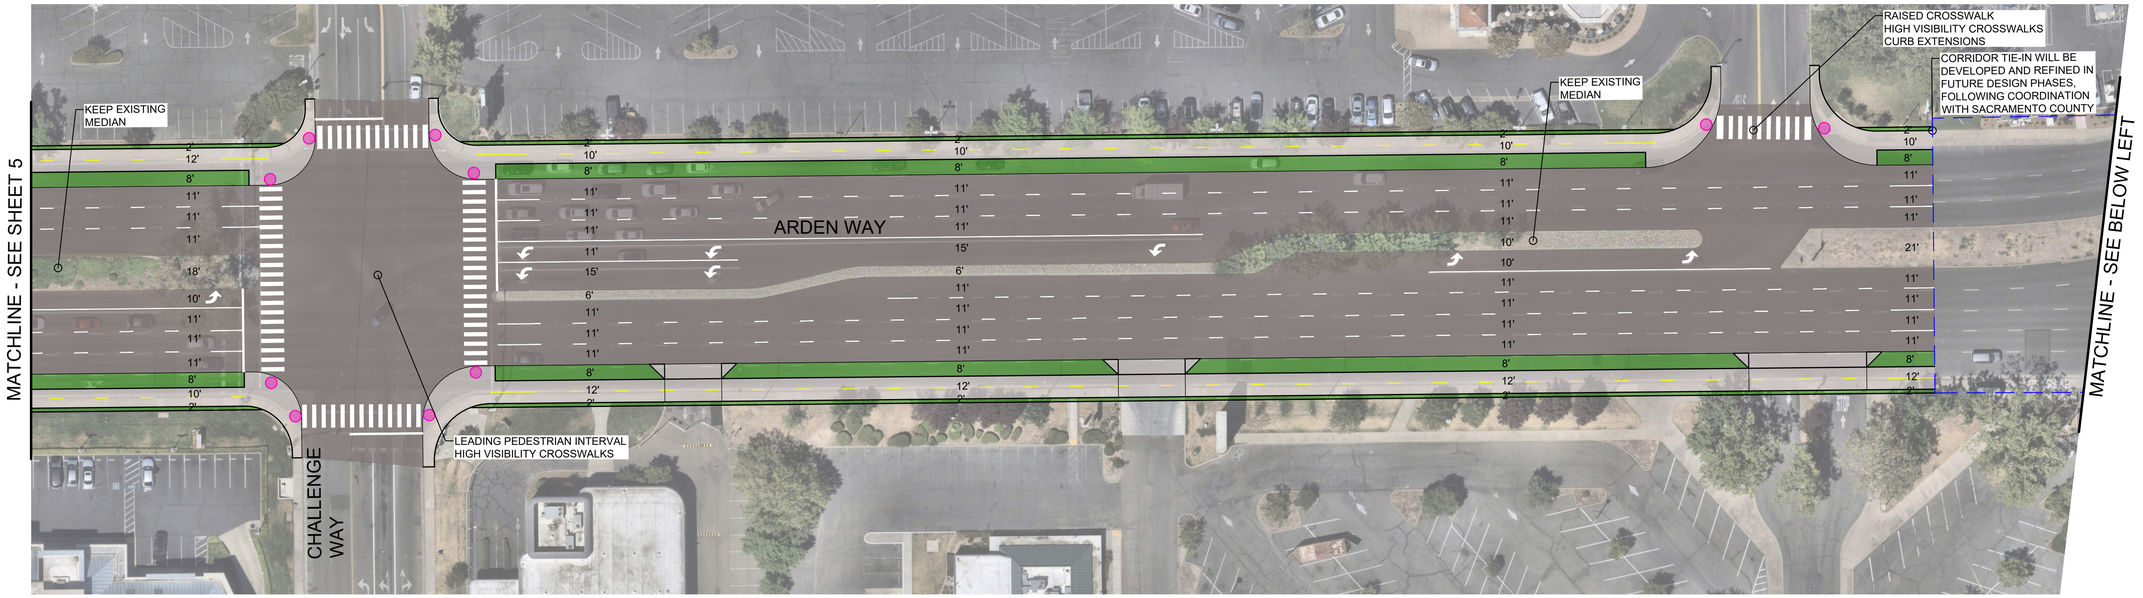

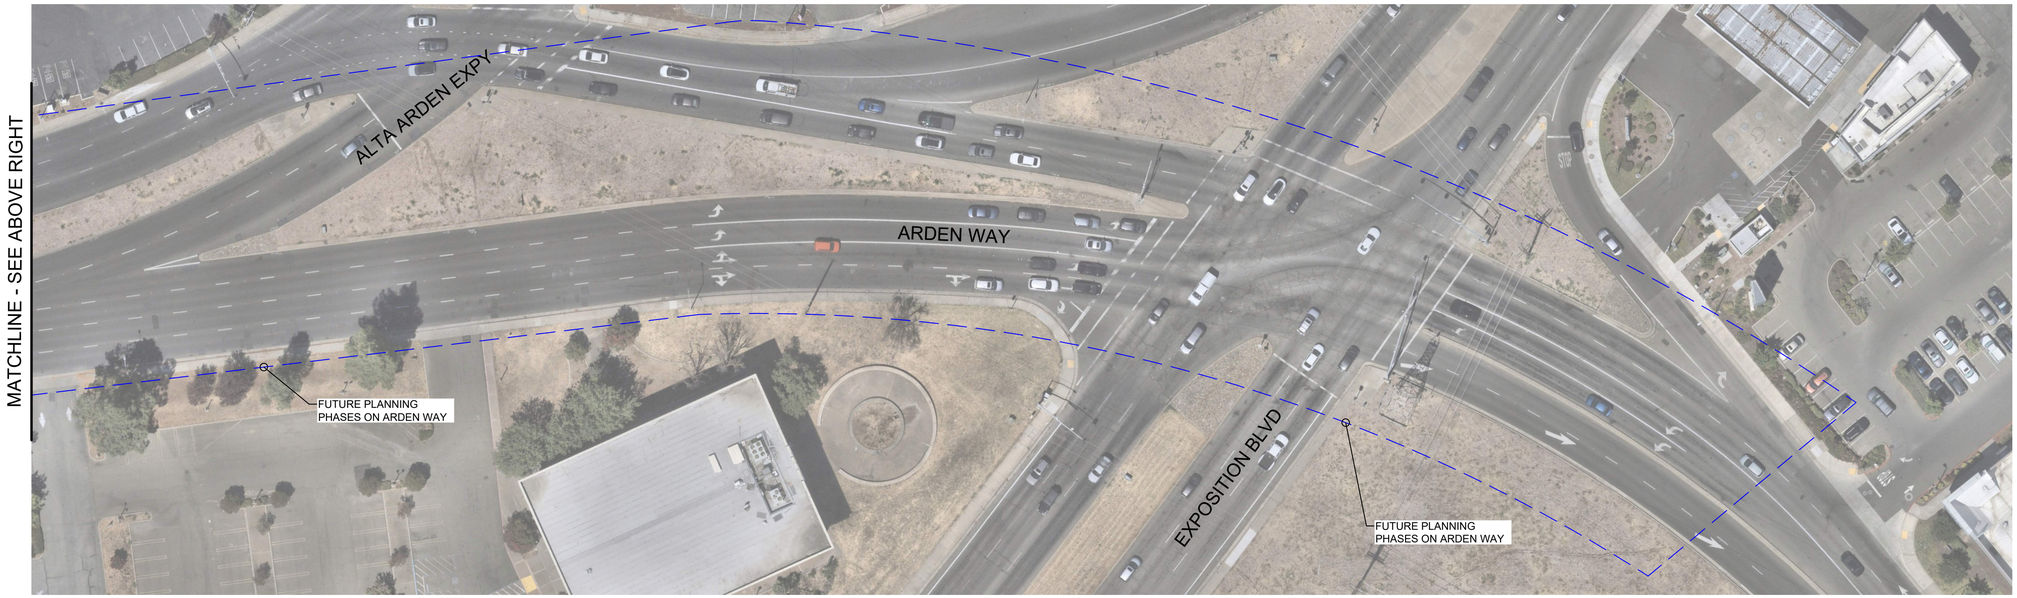

LEGEND

- PROPOSED CURB RAMP
- KEEP EXISTING CURB RAMP
- ROUNDABOUT
- PAVEMENT
- LANDSCAPED MEDIAN OR BUFFER
- SIDEWALK
- BUS-80 INTERCHANGE PLANNING AREA
- FUTURE PLANNING PHASES
- FENCE
- REMOVE PARKING
- PEDESTRIAN PATH OF TRAVEL

KEY MAP



NORTH


GRAPHIC SCALE IN FEET
0 20 40 80

City of SACRAMENTO

Arden Way-Auburn Boulevard Mobility Plan

ARDEN-AUBURN MOBILITY PLAN

AUBURN BOULEVARD CORRIDOR

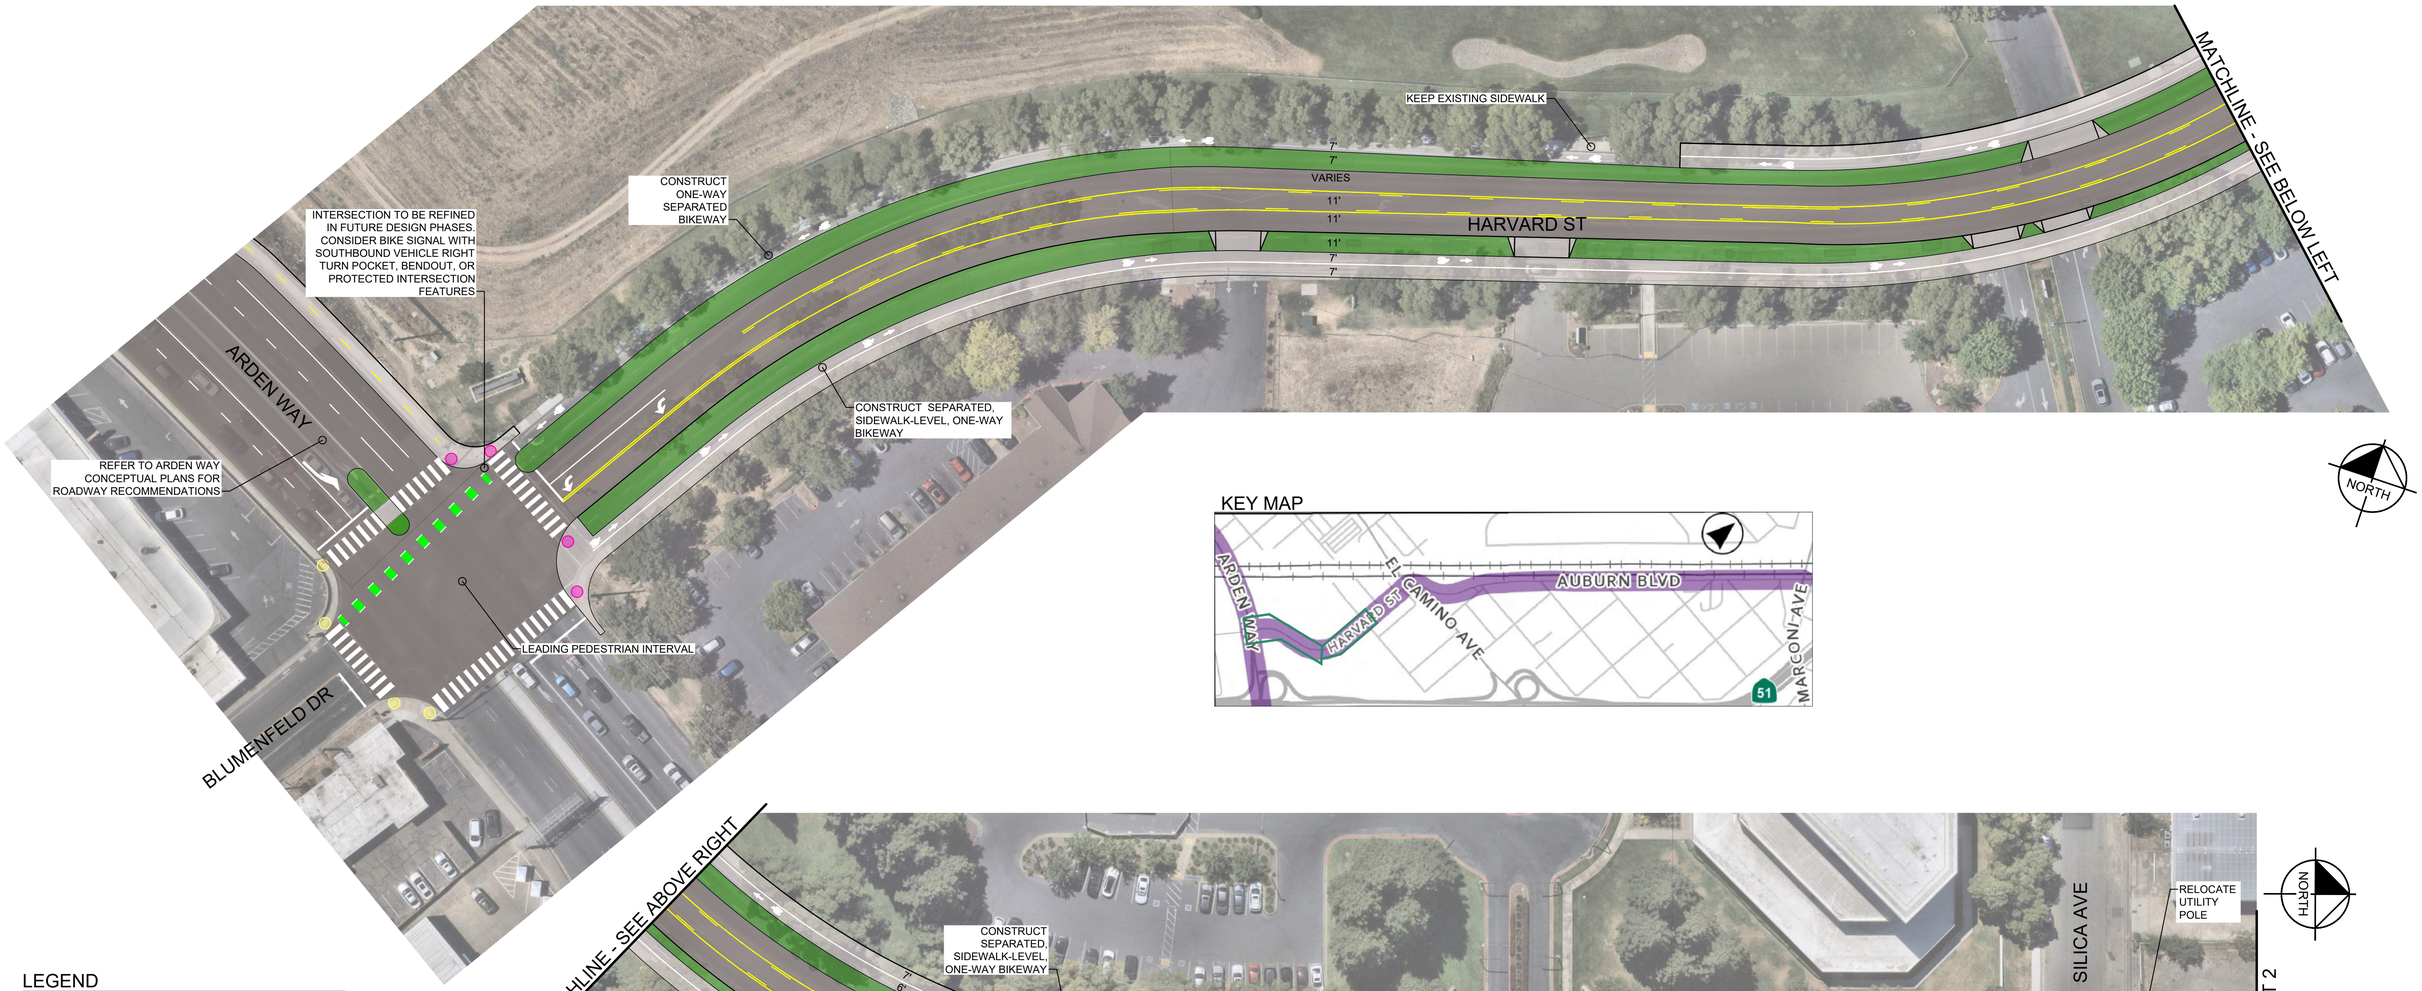

KEY MAP


LEGEND


- PROPOSED CURB RAMP
- KEEP EXISTING CURB RAMP
- ROUNDABOUT
- PAVEMENT
- LANDSCAPED MEDIAN OR BUFFER
- SIDEWALK
- BUS-80 INTERCHANGE PLANNING AREA
- FUTURE PLANNING PHASES
- FENCE
- REMOVE PARKING
- PEDESTRIAN PATH OF TRAVEL

Arden Way-Auburn Boulevard Mobility Plan


ARDEN-AUBURN MOBILITY PLAN

AUBURN BOULEVARD CORRIDOR

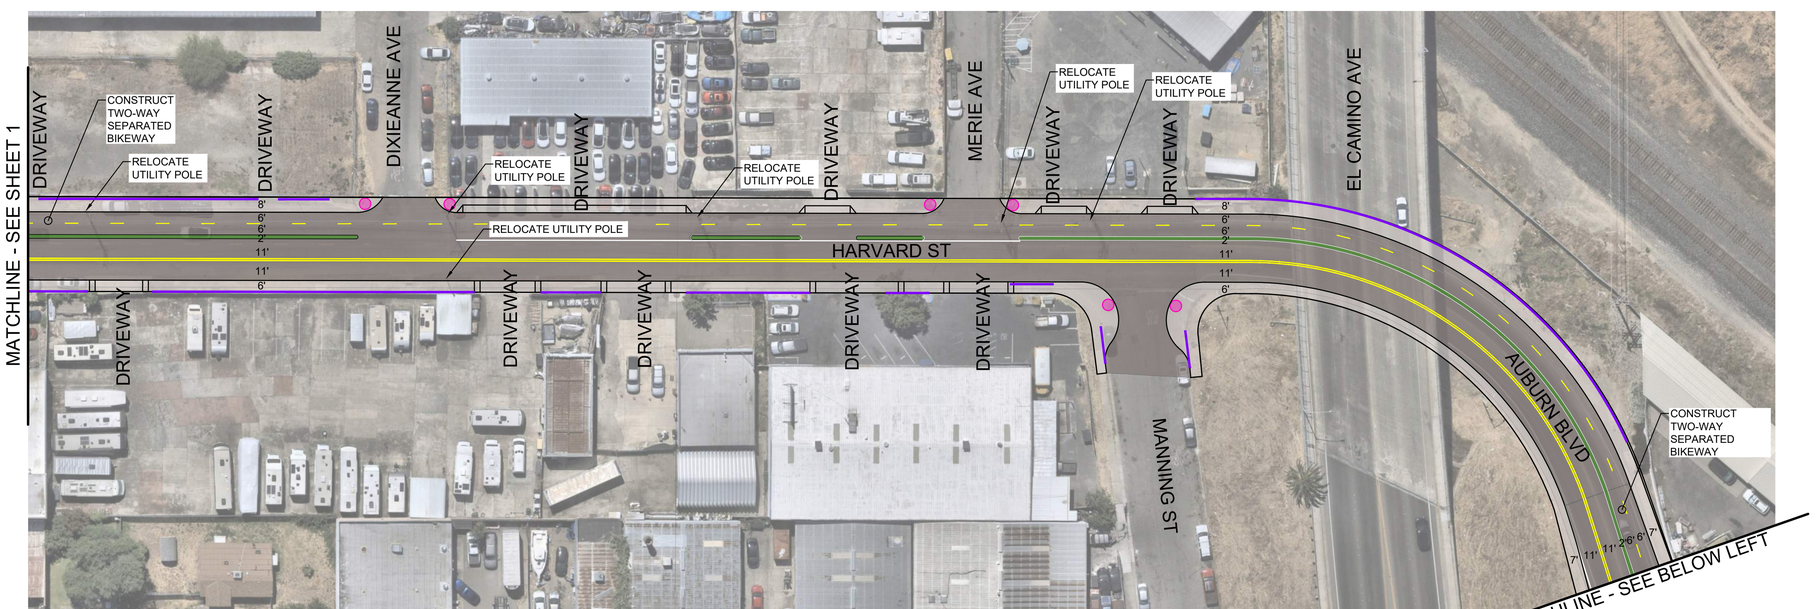

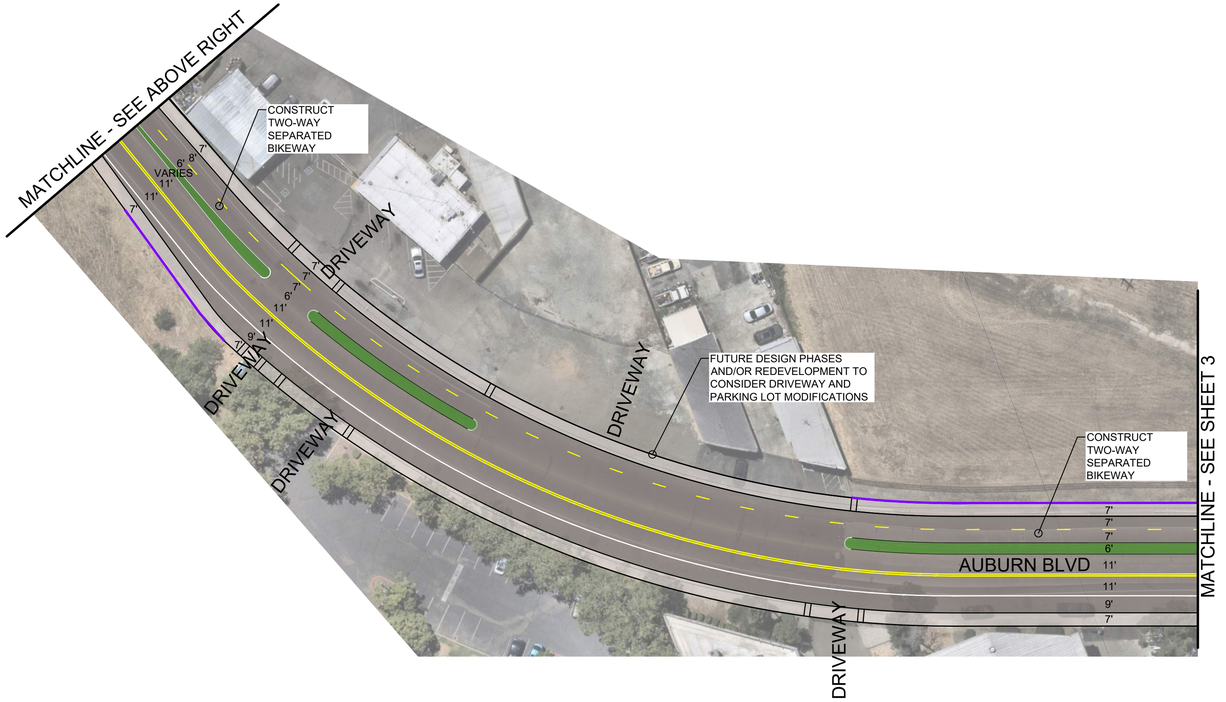

KEY MAP

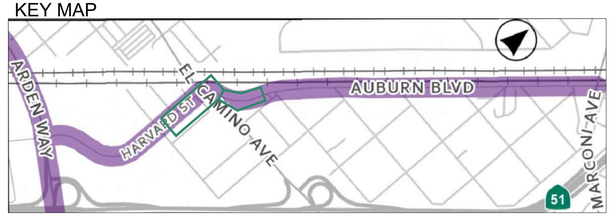

GRAPHIC SCALE IN FEET
0 20 40 80

LEGEND


- PROPOSED CURB RAMP
- KEEP EXISTING CURB RAMP
- ROUNDABOUT
- PAVEMENT
- LANDSCAPED MEDIAN OR BUFFER
- SIDEWALK
- BUS-80 INTERCHANGE PLANNING AREA
- FUTURE PLANNING PHASES
- FENCE
- REMOVE PARKING
- PEDESTRIAN PATH OF TRAVEL

City of SACRAMENTO

Arden Way-Auburn Boulevard Mobility Plan

ARDEN-AUBURN MOBILITY PLAN


AUBURN BOULEVARD CORRIDOR

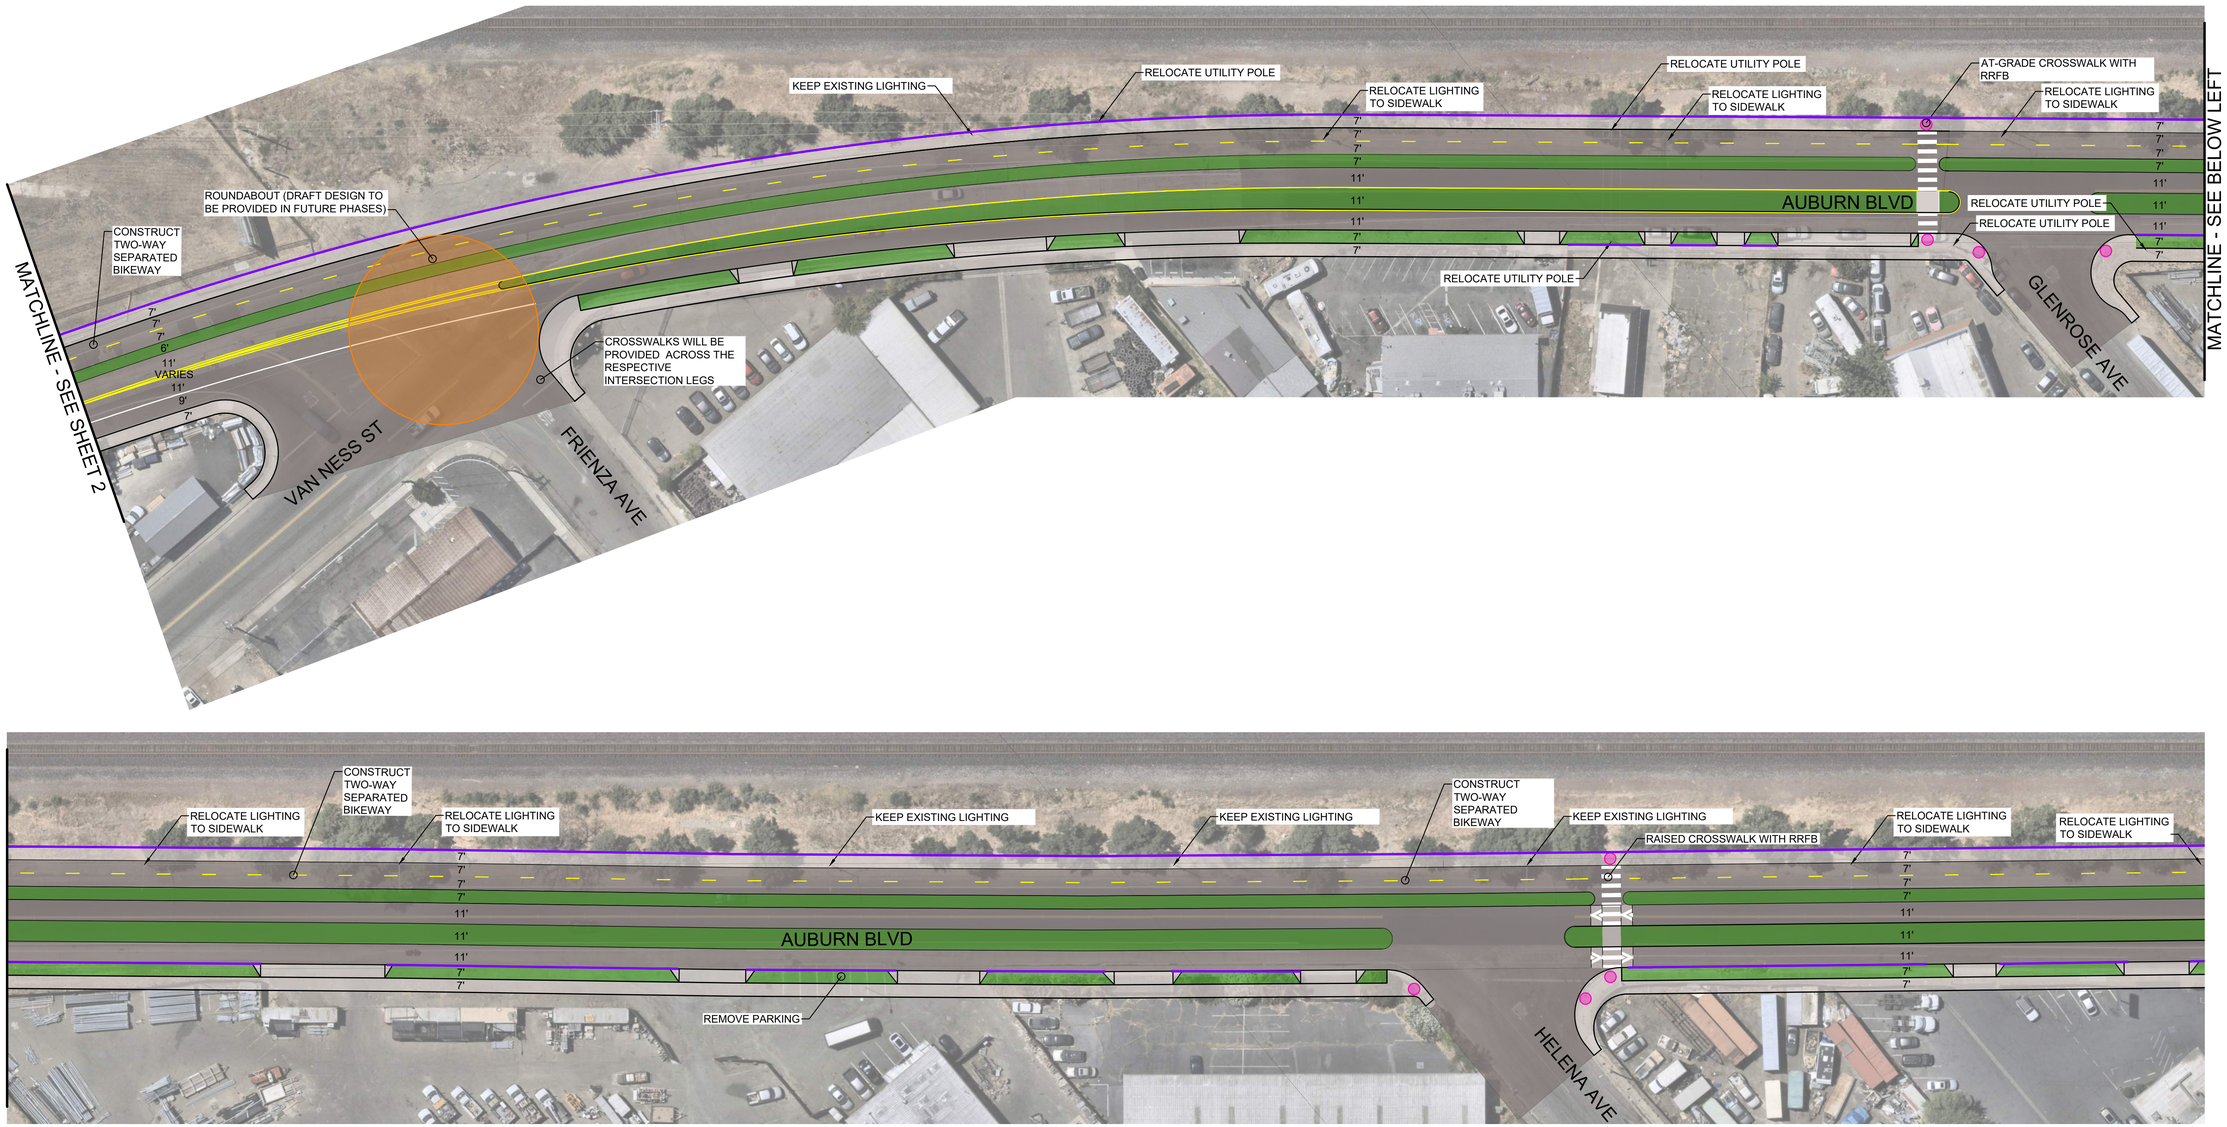

LEGEND

- PROPOSED CURB RAMP
- KEEP EXISTING CURB RAMP
- ROUNDABOUT
- PAVEMENT
- LANDSCAPED MEDIAN OR BUFFER
- SIDEWALK
- BUS-80 INTERCHANGE PLANNING AREA
- FUTURE PLANNING PHASES
- FENCE
- REMOVE PARKING
- PEDESTRIAN PATH OF TRAVEL

KEY MAP

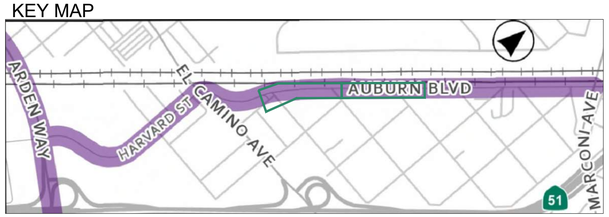

NORTH


GRAPHIC SCALE IN FEET
0 20 40 80


Arden Way-Auburn Boulevard Mobility Plan

City of SACRAMENTO

ARDEN-AUBURN MOBILITY PLAN

AUBURN BOULEVARD CORRIDOR

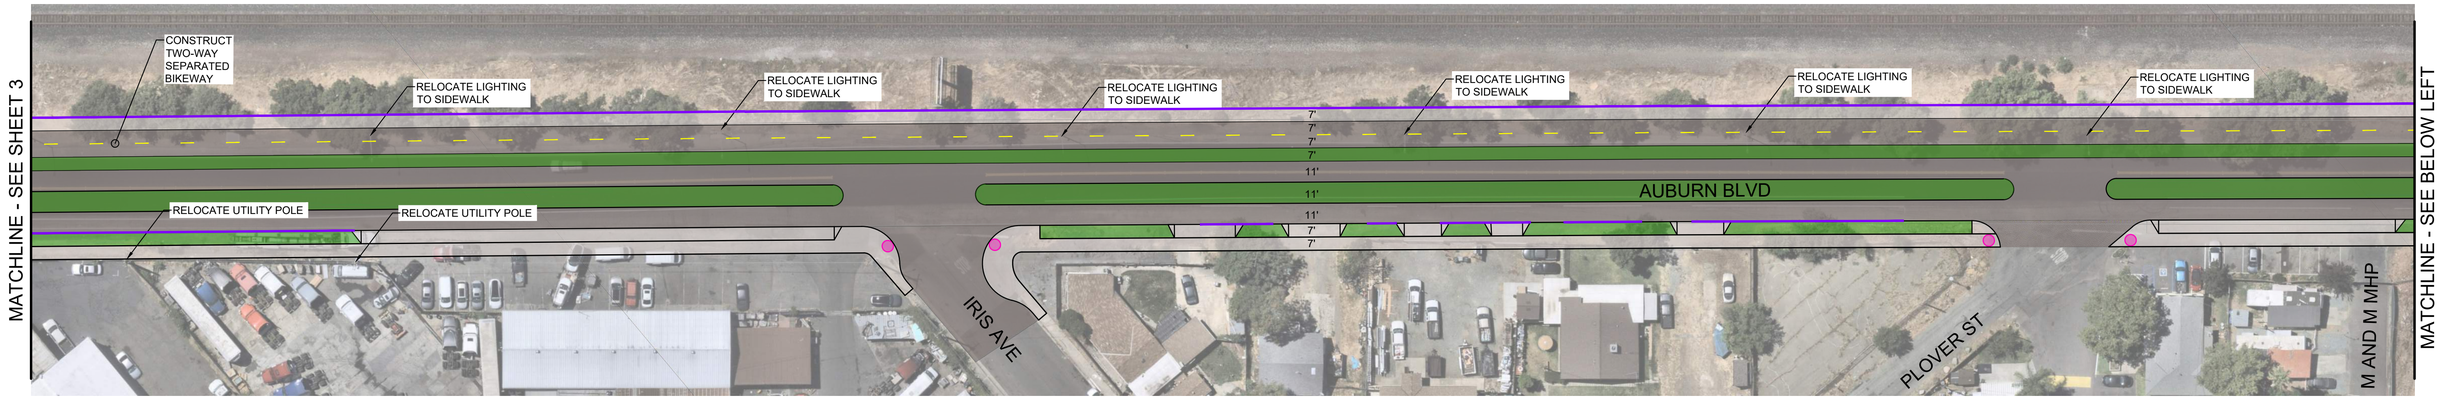


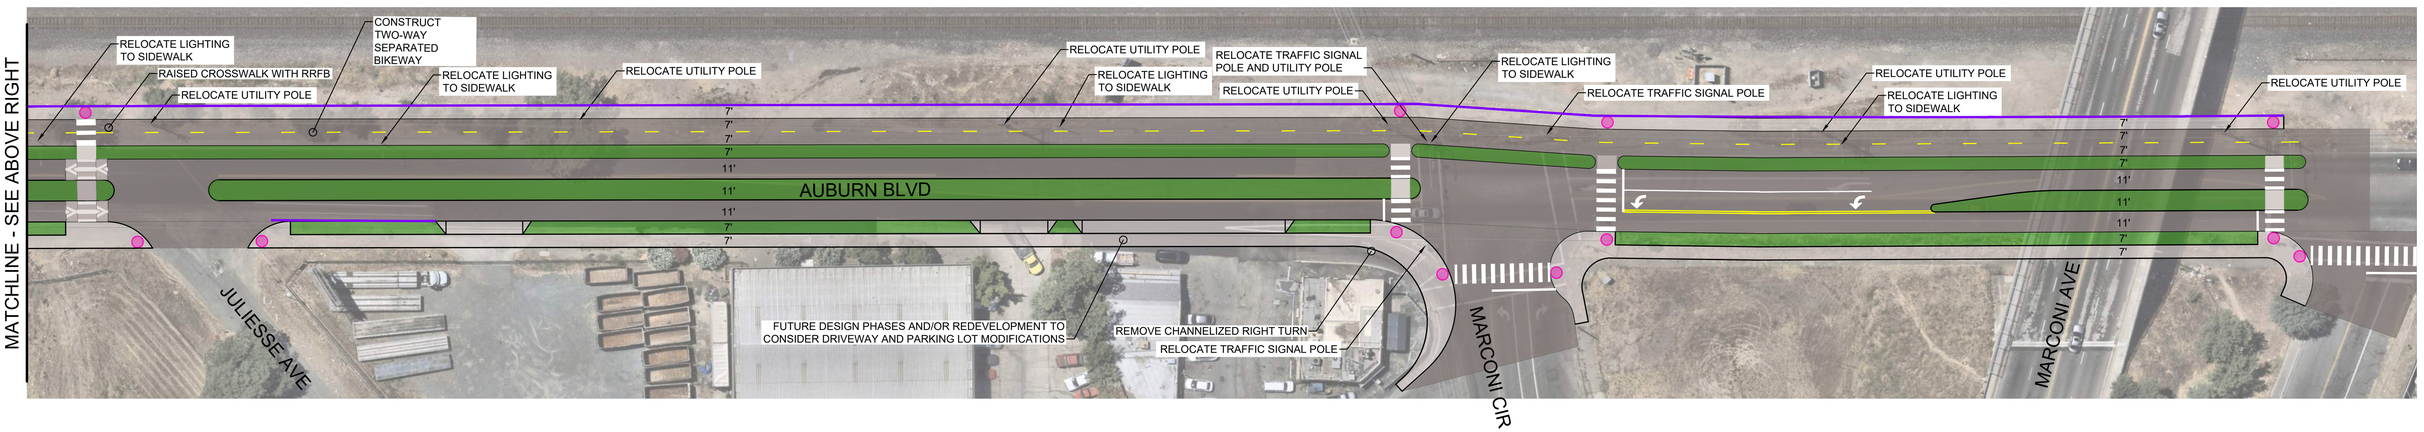

LEGEND

- PROPOSED CURB RAMP
- KEEP EXISTING CURB RAMP
- ROUNDABOUT
- PAVEMENT
- LANDSCAPED MEDIAN OR BUFFER
- SIDEWALK
- BUS-80 INTERCHANGE PLANNING AREA
- FUTURE PLANNING PHASES
- FENCE
- REMOVE PARKING
- PEDESTRIAN PATH OF TRAVEL

KEY MAP

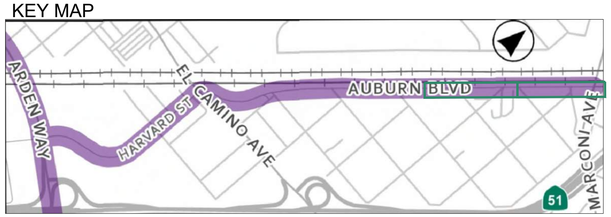

NORTH

GRAPHIC SCALE IN FEET
0 20 40 80